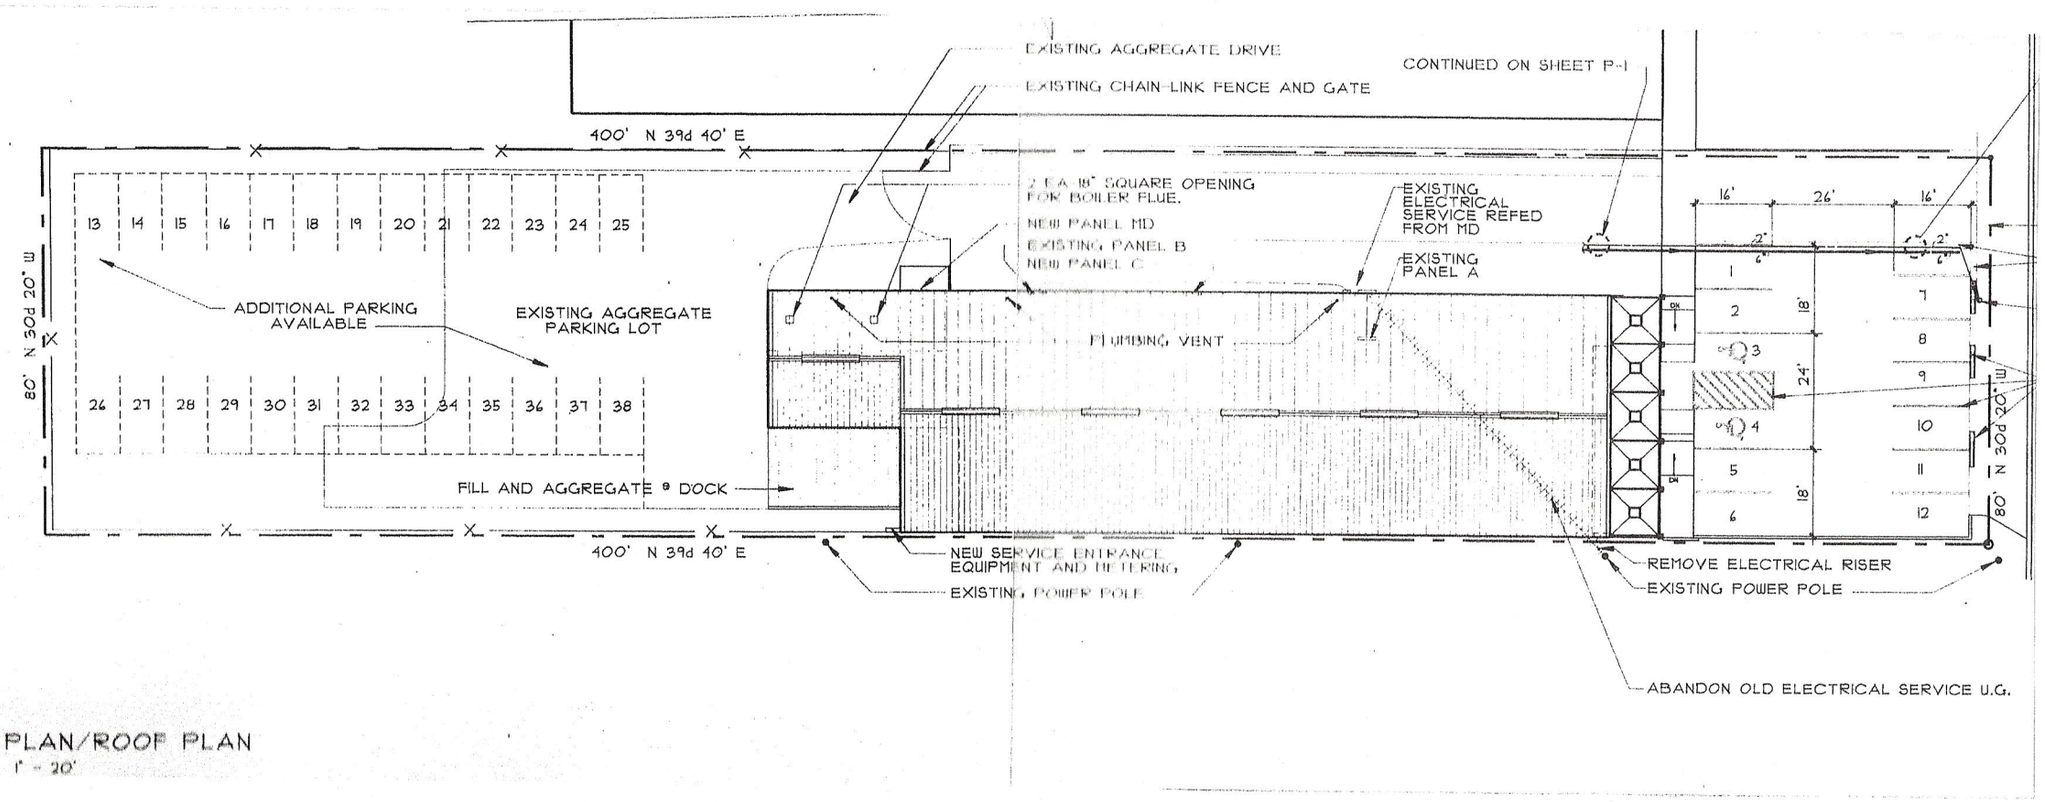

SITE PLAN/ROOF PLAN
SCALE: 1" = 20'