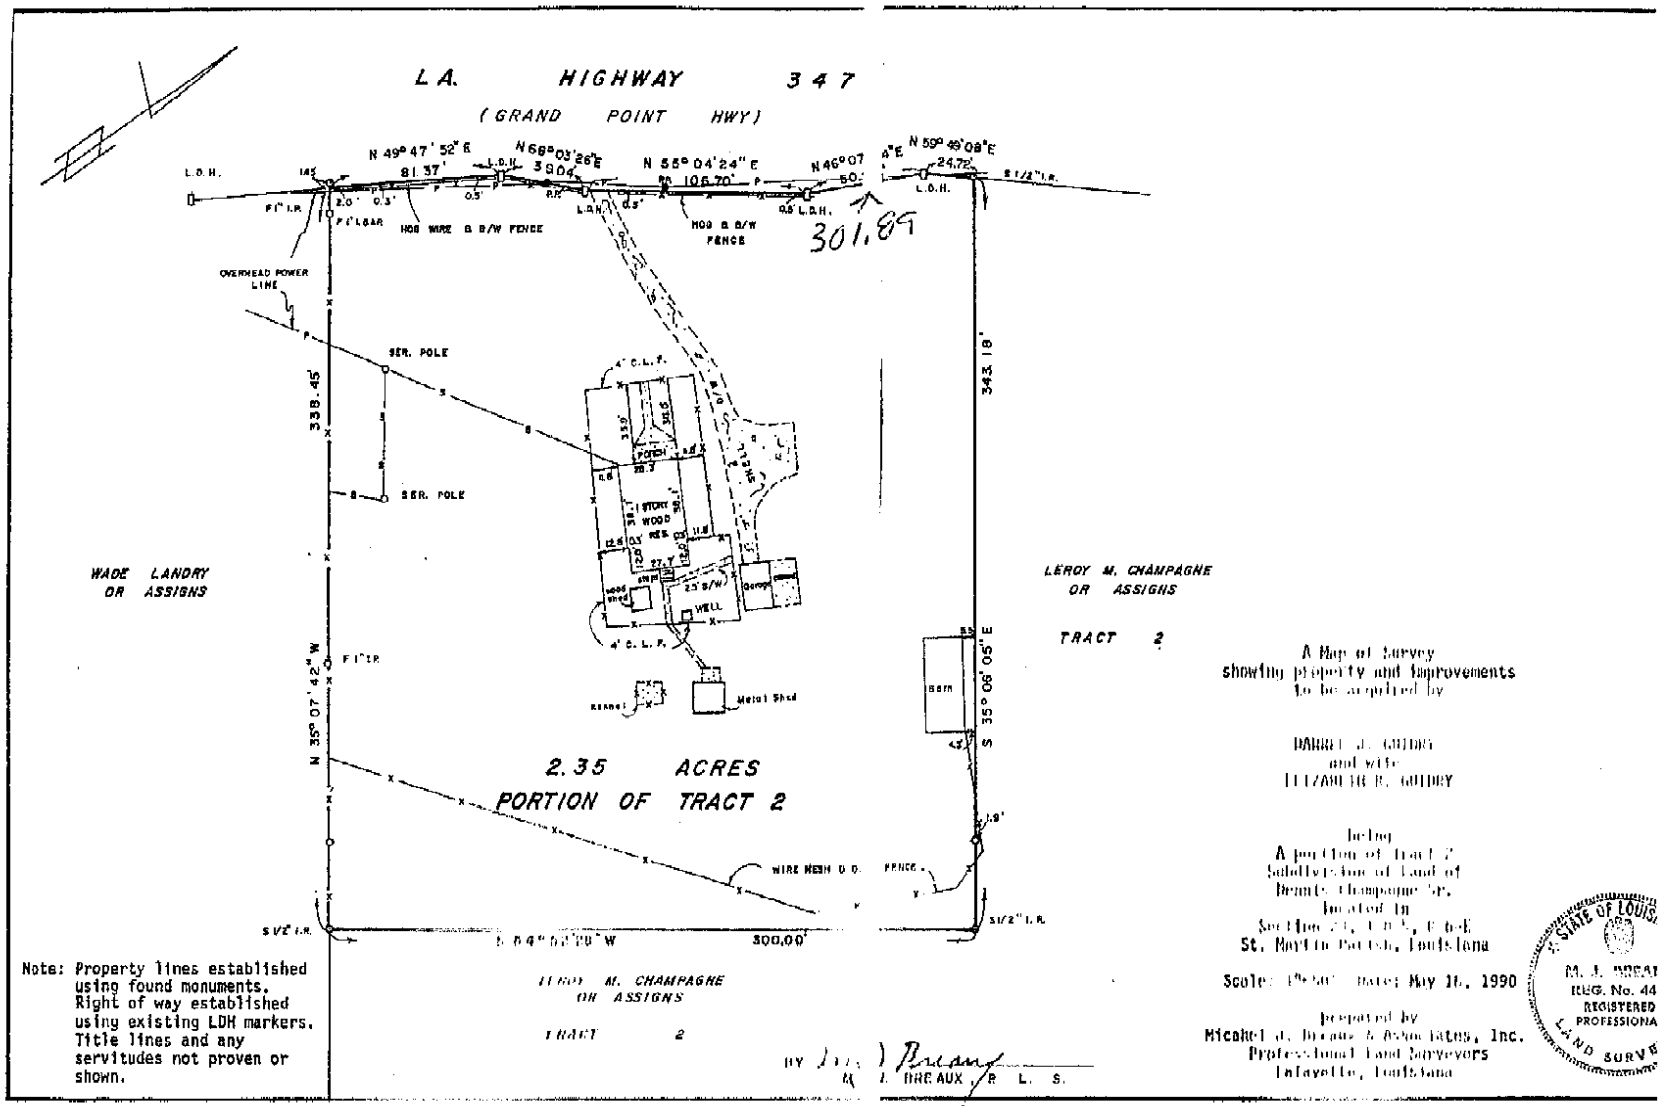

Note: Property lines established using found monuments. Right of way established using existing LDH markers. Title lines and any servitudes not proven or shown.

A Map of Survey
showing property and improvements
to be acquired by

DARREL J. GUIDRY
and wife
ELIZABETH R. GUIDRY

being
A portion of Tract 2
Subdivision of Land of
Beauty Champagne Sr.
located in
Section [illegible], T 6-S, R 6-E
St. Martin Parish, Louisiana

Scale: 1"=50' Date: May 16, 1990

Prepared by
Michael J. Breaux & Associates, Inc.
Professional Land Surveyors
Lafayette, Louisiana

STATE OF LOUISIANA
M. J. BREAUX
REG. No. 44
REGISTERED PROFESSIONAL LAND SURVEYOR

BY M. J. BREAUX, R. L. S.